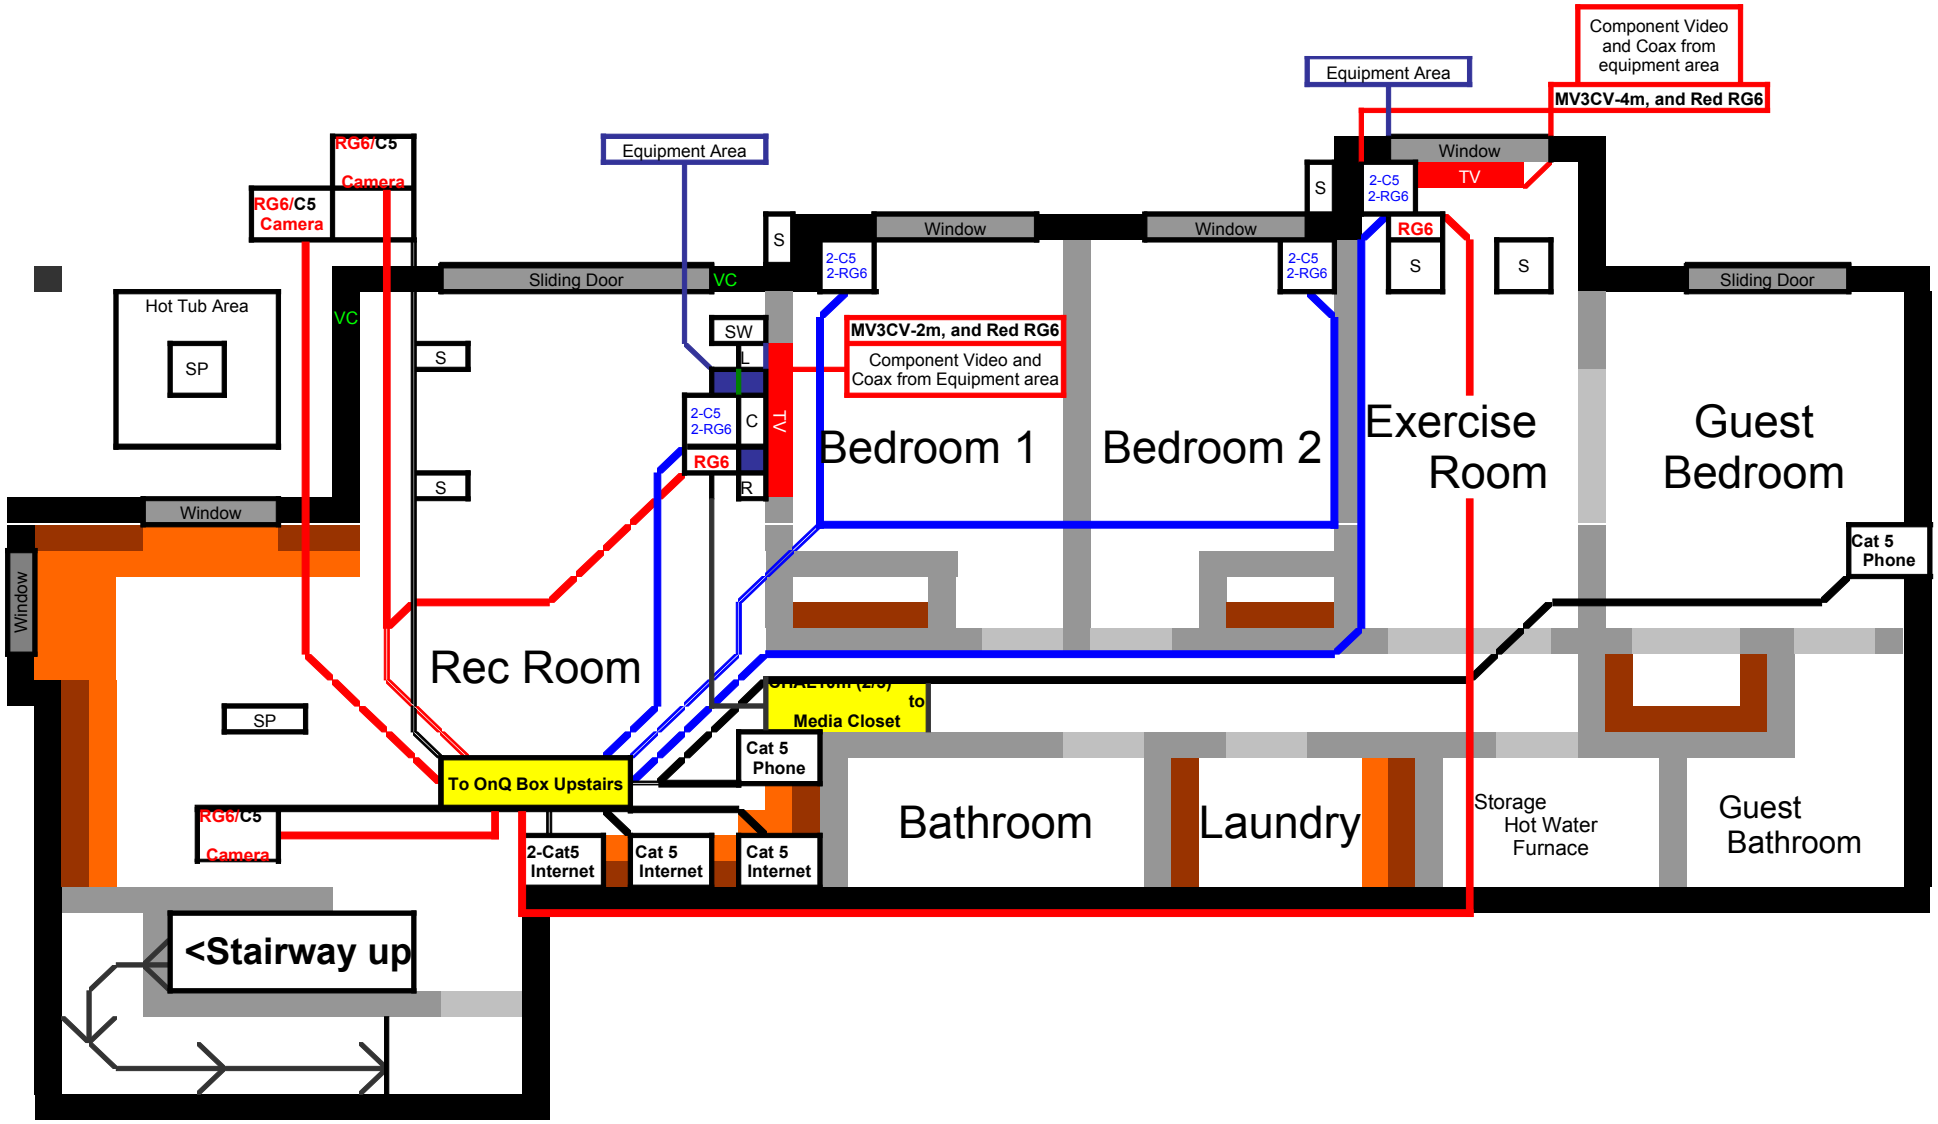
Component Video and Coax from equipment area
MV3CV-4m, and Red RG6
Equipment Area
Window
TV
S
2-C5
2-RG6
RG6
S
S
Sliding Door
Guest Bedroom
Cat 5 Phone
Exercise Room
Bedroom 2
Bedroom 1
Window
Window
2-C5
2-RG6
S
S
MV3CV-2m, and Red RG6
Component Video and Coax from Equipment area
SW
L
C
R
TV
2-C5
2-RG6
RG6
Equipment Area
RG6/C5
Camera
RG6/C5
Camera
Sliding Door
VC
VC
Hot Tub Area
SP
S
S
Window
Window
Rec Room
SP
to
Media Closet
Cat 5
Phone
To OnQ Box Upstairs
RG6/C5
Camera
2-Cat5
Internet
Cat 5
Internet
Cat 5
Internet
Bathroom
Laundry
Storage
Hot Water
Furnace
Guest
Bathroom
<Stairway up